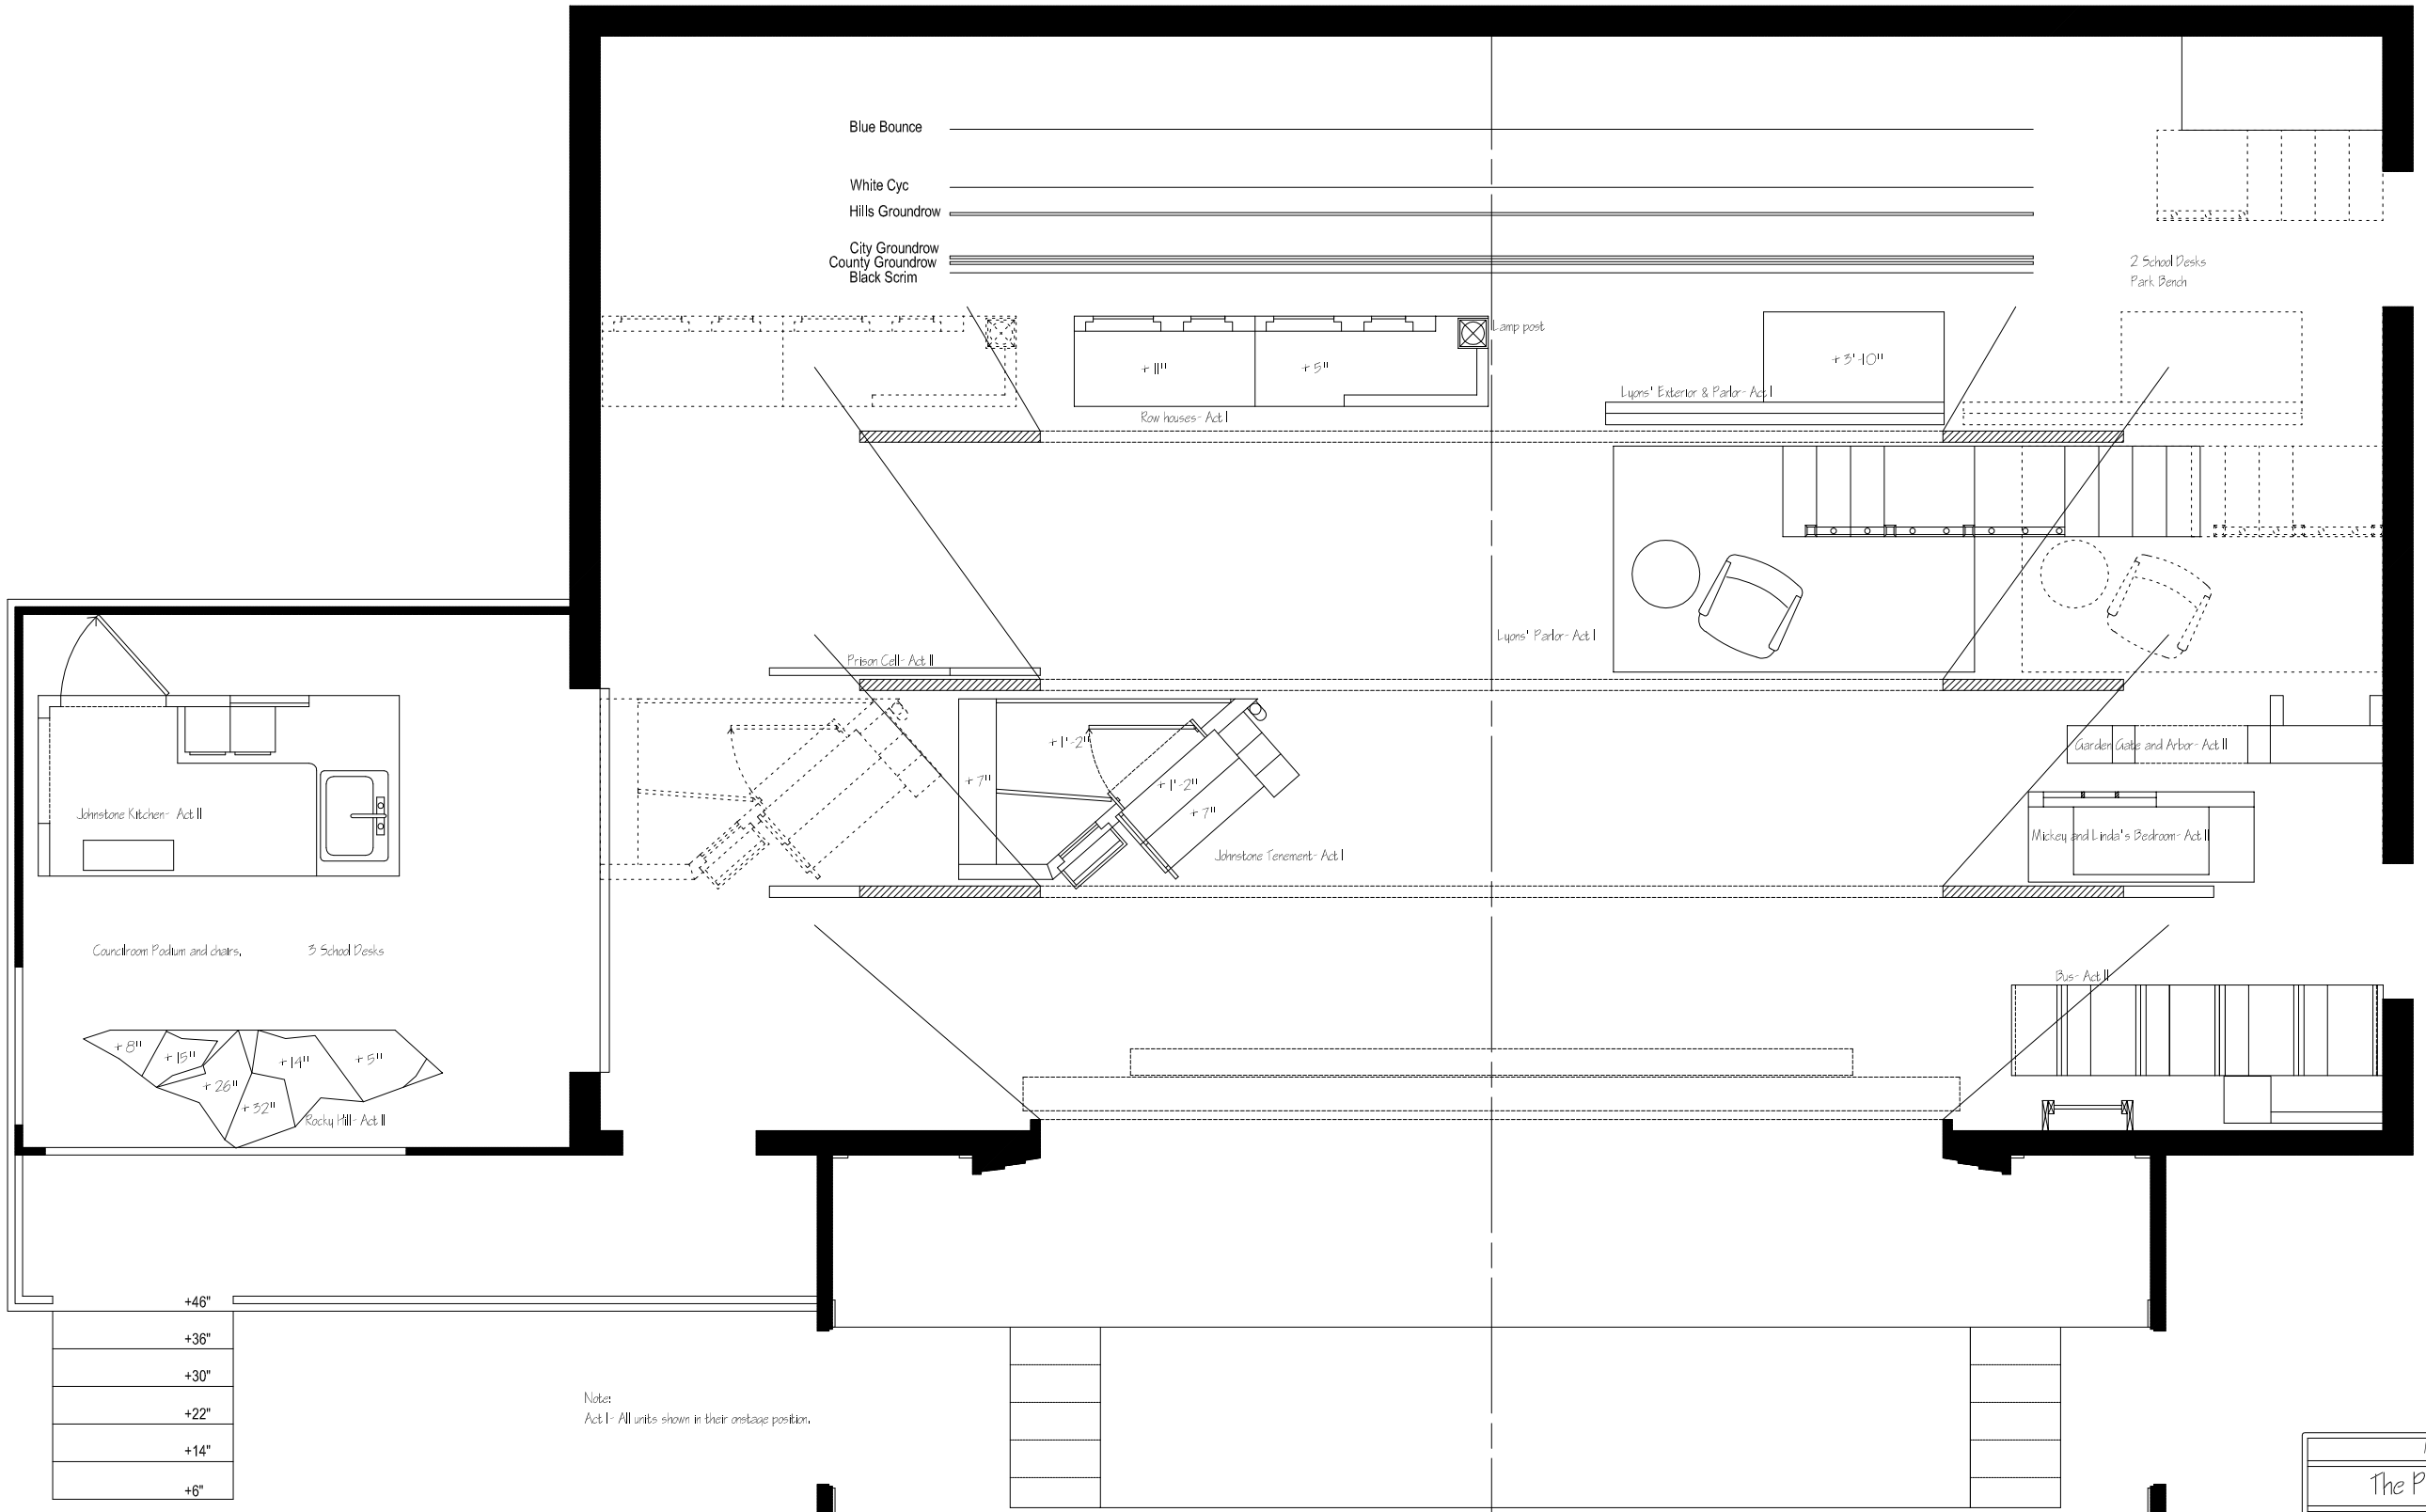

Note:
Act I- All units shown in their onstage position.

Mount Washington Valley Theatre Company- Eastern Slope Playhouse

The Producers

Groundplan- Act One.

Dwg. No. 1 of: 8

Director: Clay James

Designer: David Dwyer

Scale: 1/4" = 1'-0"

Tech. Director: Evan Lewis

Date: 21 JUL 2009