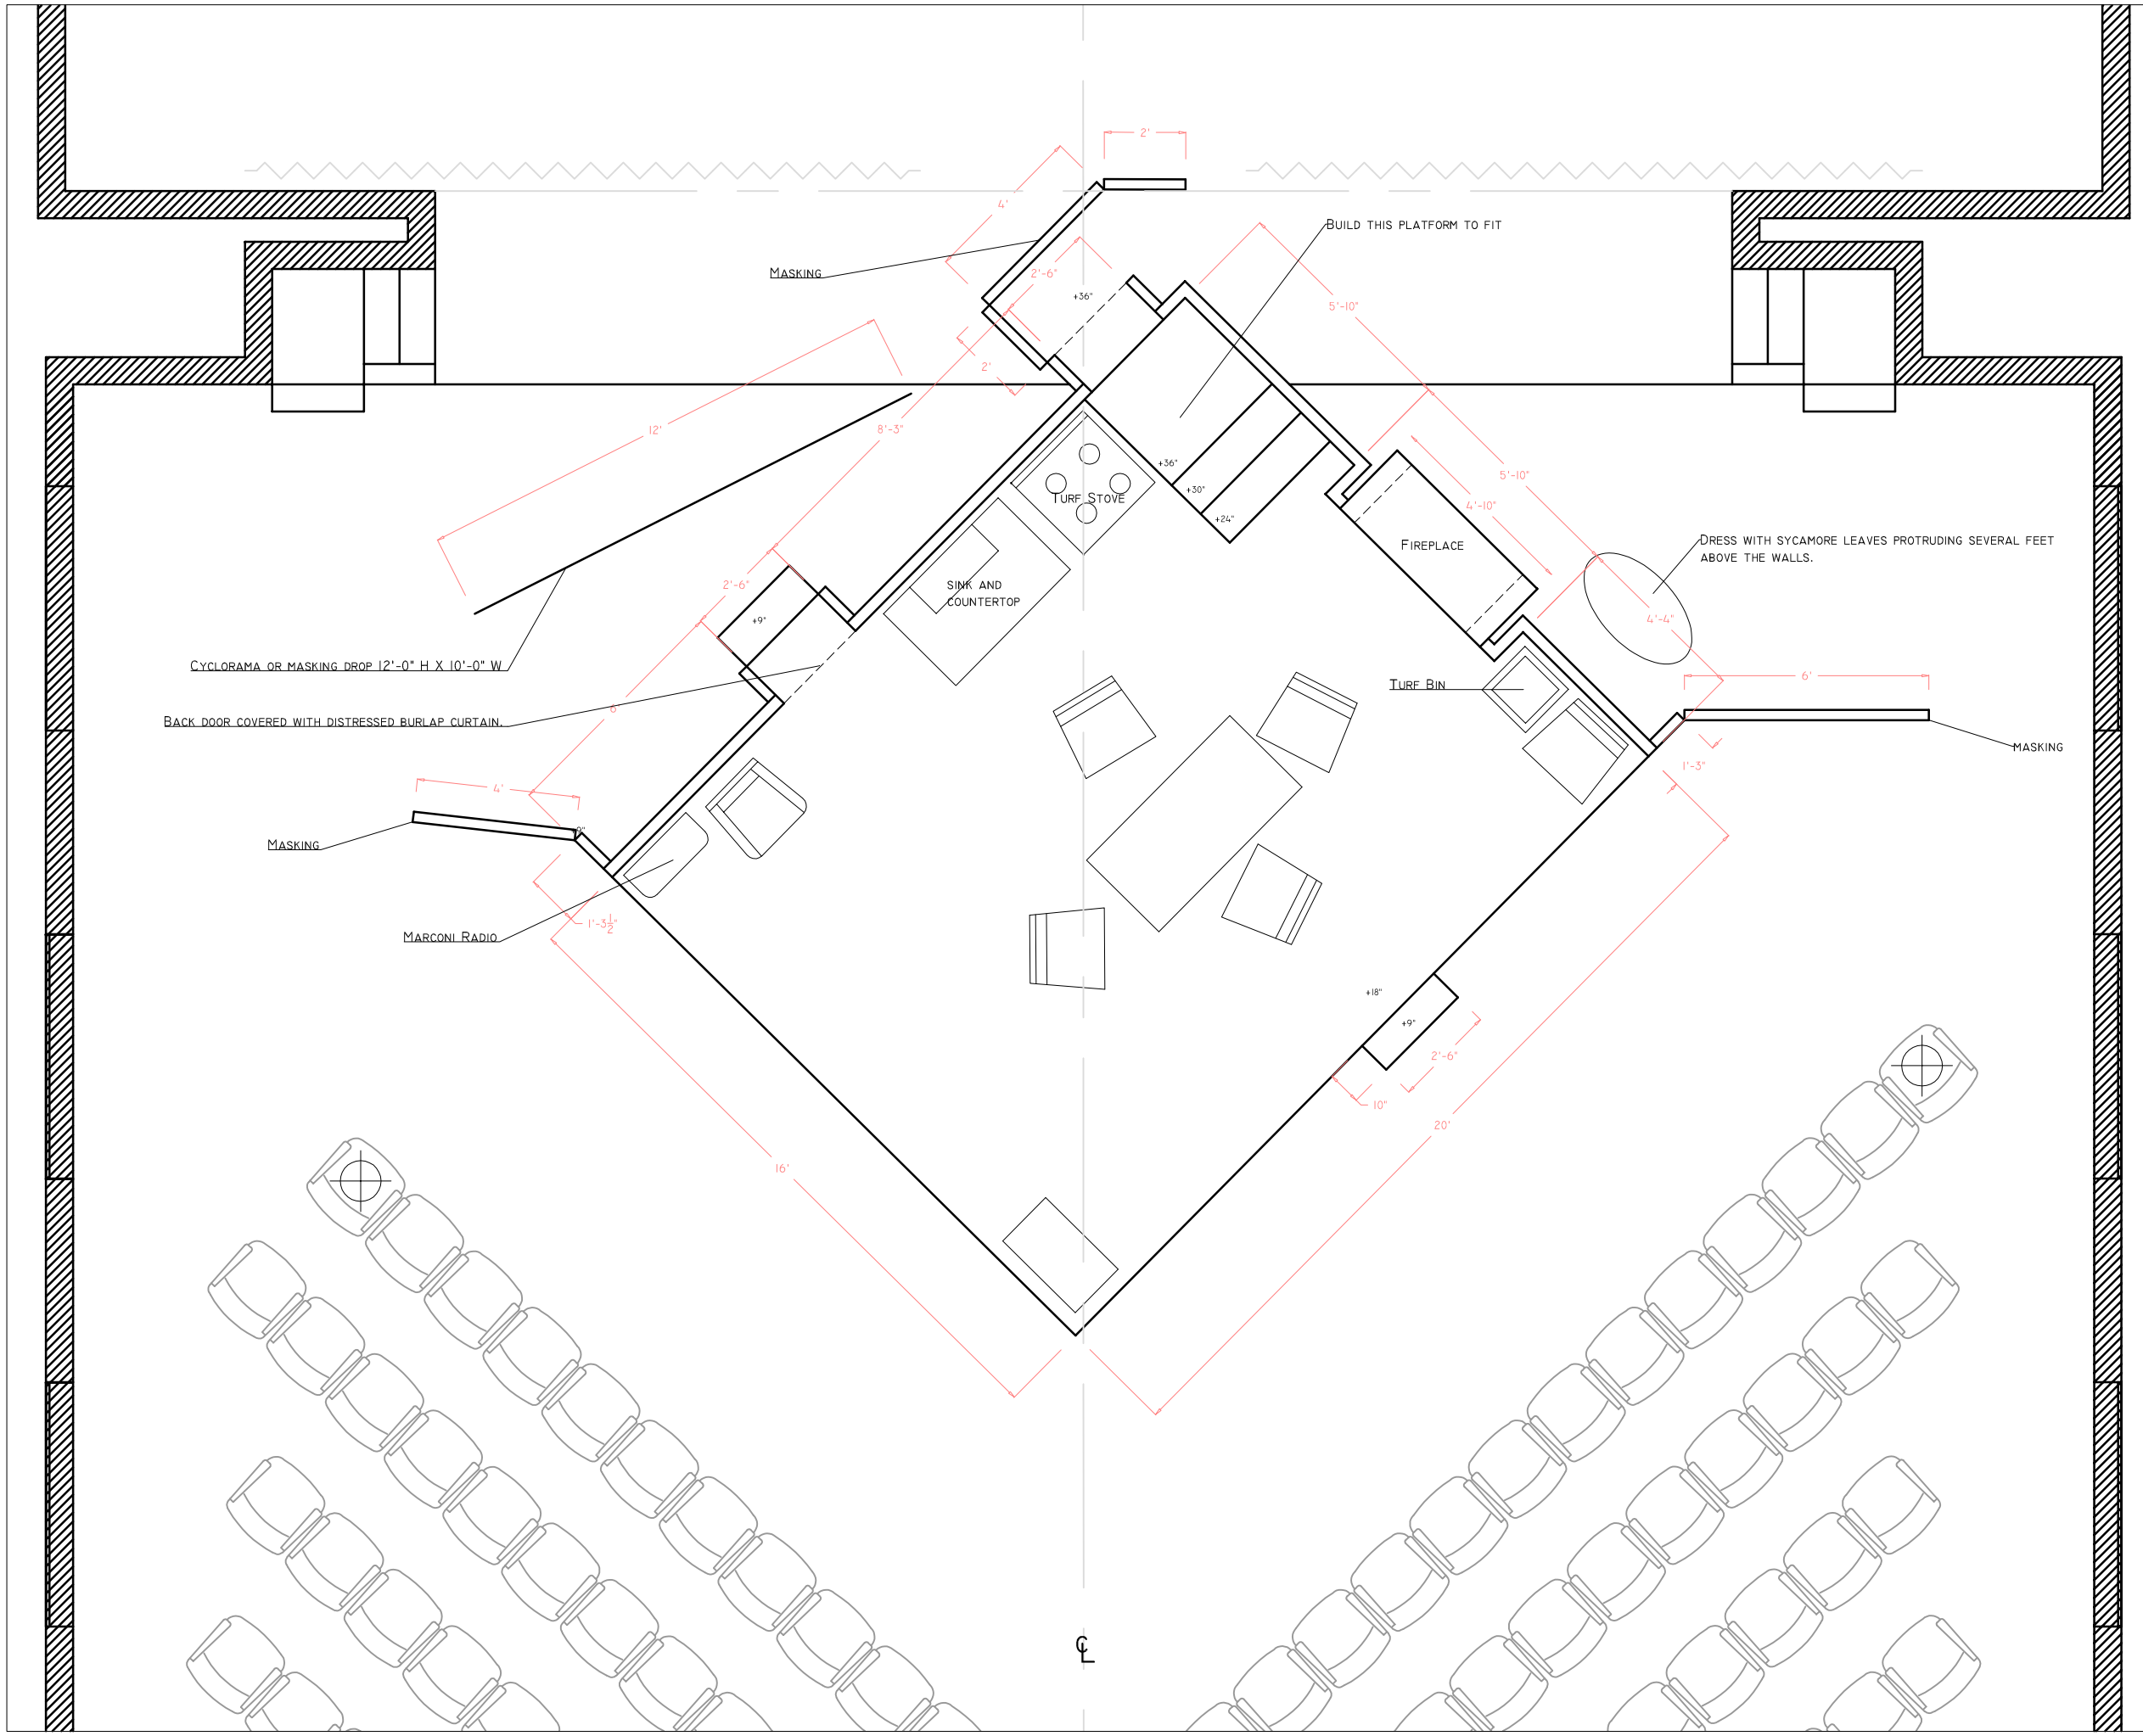

SOUTHERN VIRGINIA UNIVERSITY THEATRE	
DANCING AT LUGHNASA	
FLOORPLAN	DWG. NO: 1 OF: 3
DIRECTOR: DAVID DWYER	
DESIGNER: DAVID DWYER	SCALE: 1/4"=1'-0"
TECH. DIRECTOR: DAVID DWYER	DATE: 11/13/2006